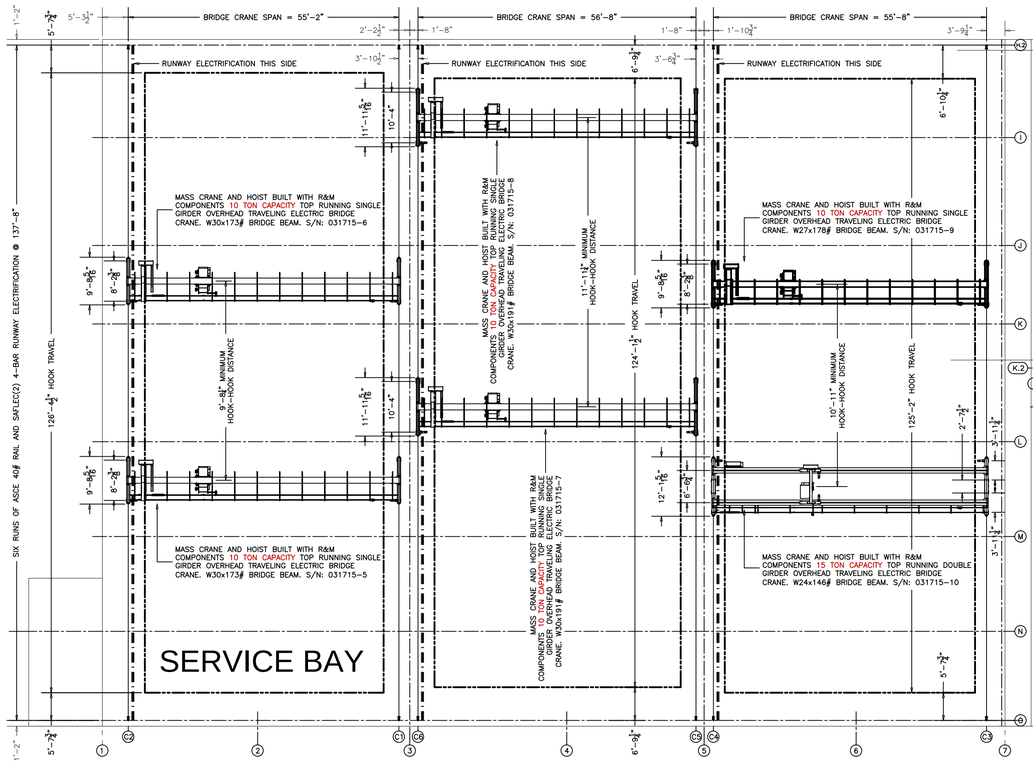

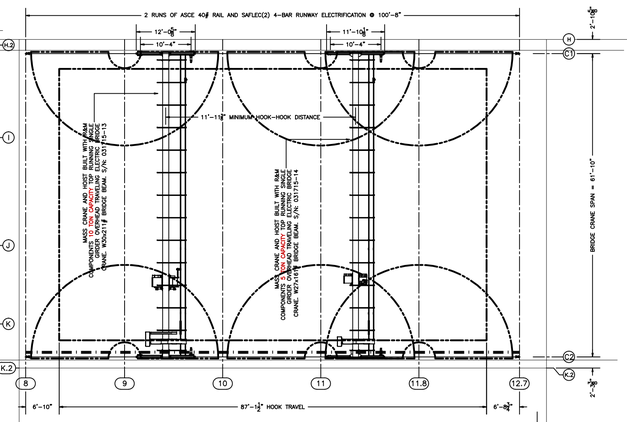

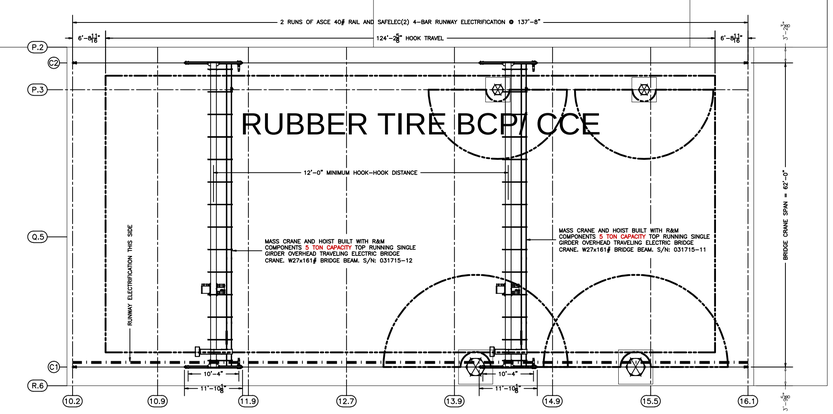

"PRINT FOR APPROVAL"

APPROVED BY:

PRINT NAME:

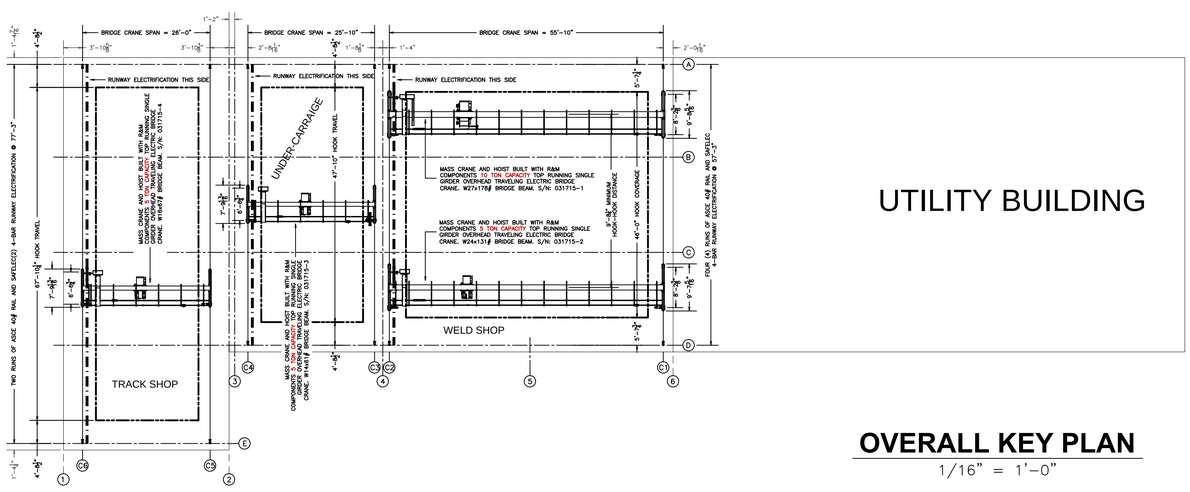

UTILITY BUILDING

OVERALL KEY PLAN

1/16" = 1'-0"

THIS DRAWING IS THE SOLE PROPERTY OF MASS CRANE AND HOIST. AND SHALL BE USED FOR INFORMATIONAL PURPOSES ONLY. ANY COPY OF THIS DRAWING OR THE INFORMATION WITHIN IT IS PROHIBITED FOR SALE OR MANUFACTURING WITHOUT THE WRITTEN CONSENT OF MASS CRANE & HOIST SERVICE, INC.

NO.	REVISION	DATE	DRAWN BY

MASS CRANE AND HOIST™
Crane Builders, Installers and Technicians
Ph: (800) 909.2299 Fax: (978) 244.1435
Visit us Online @ www.masscrane.com

PROJECT:
Fourteen (14) Bridge Cranes, 40# Rail, Electrification & Eight (8) Jib Cranes

New Milton Cat Facility
30 Industrial Drive, Londonderry, NH

DATE:	23 April 2015
DRAWN BY:	CMD
DESIGNED BY:	GAF
CHECKED BY:	GAF
QC CHECK BY:	
SCALE:	AS NOTED
JOB NUMBER:	52481

DRAWING NUMBER
S1